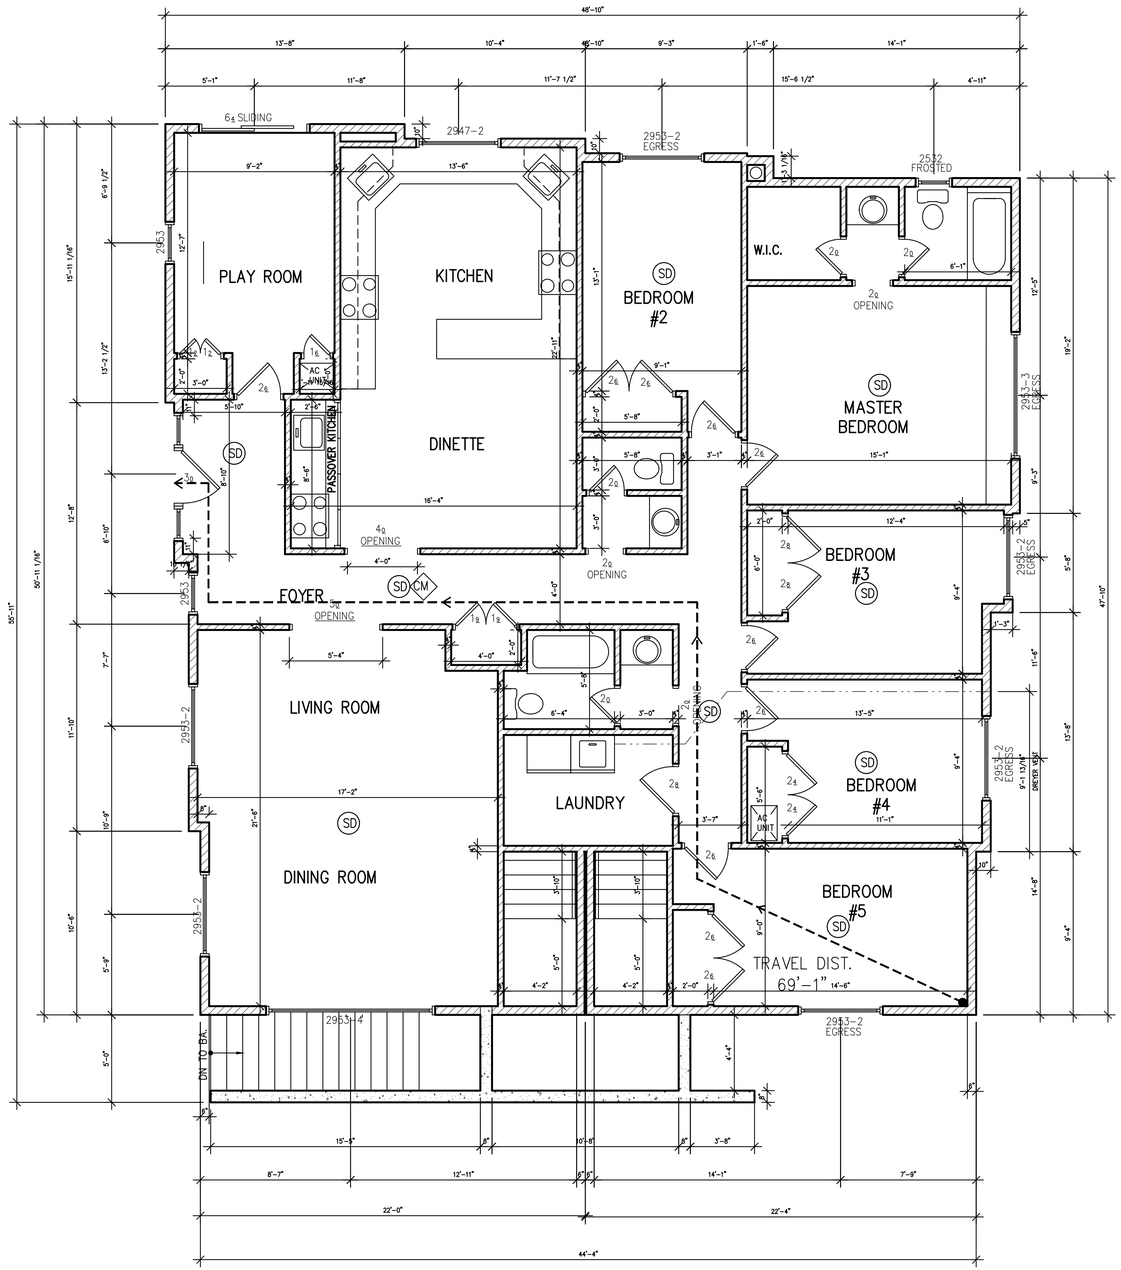

FIRST FLOOR PLAN

1/4"=1'-0"

DATE	REVISIONS

AB DESIGN
ADDRESS: 55 UNION ROAD,SUITE 101,
SPRING VALLEY,NY 10977
TEL: 845-352-7526
FAX: 845-371-7587
E-MAIL: info@abdesignusa.com
WEBSITE: www.abdesignusa.com

SEAL & SIGNATURE

SCALE: SCALE AS NOTED

DATE: 09.03.2020

DRAWN BY: XX

CHECKED BY: XX

PROJECT LOCATION:
9 PARK STREET
TOWN OF RAMAPO, ROCKLAND COUNTY, NY

PROJECT INFORMATION:
PROPOSED 3 STORY'S UNITS MULTIFAMILY

PROJECT NUMBER: 202039

DRAWING TITLE: FIRST FLOOR PLAN

SHEET NO. A-1.2